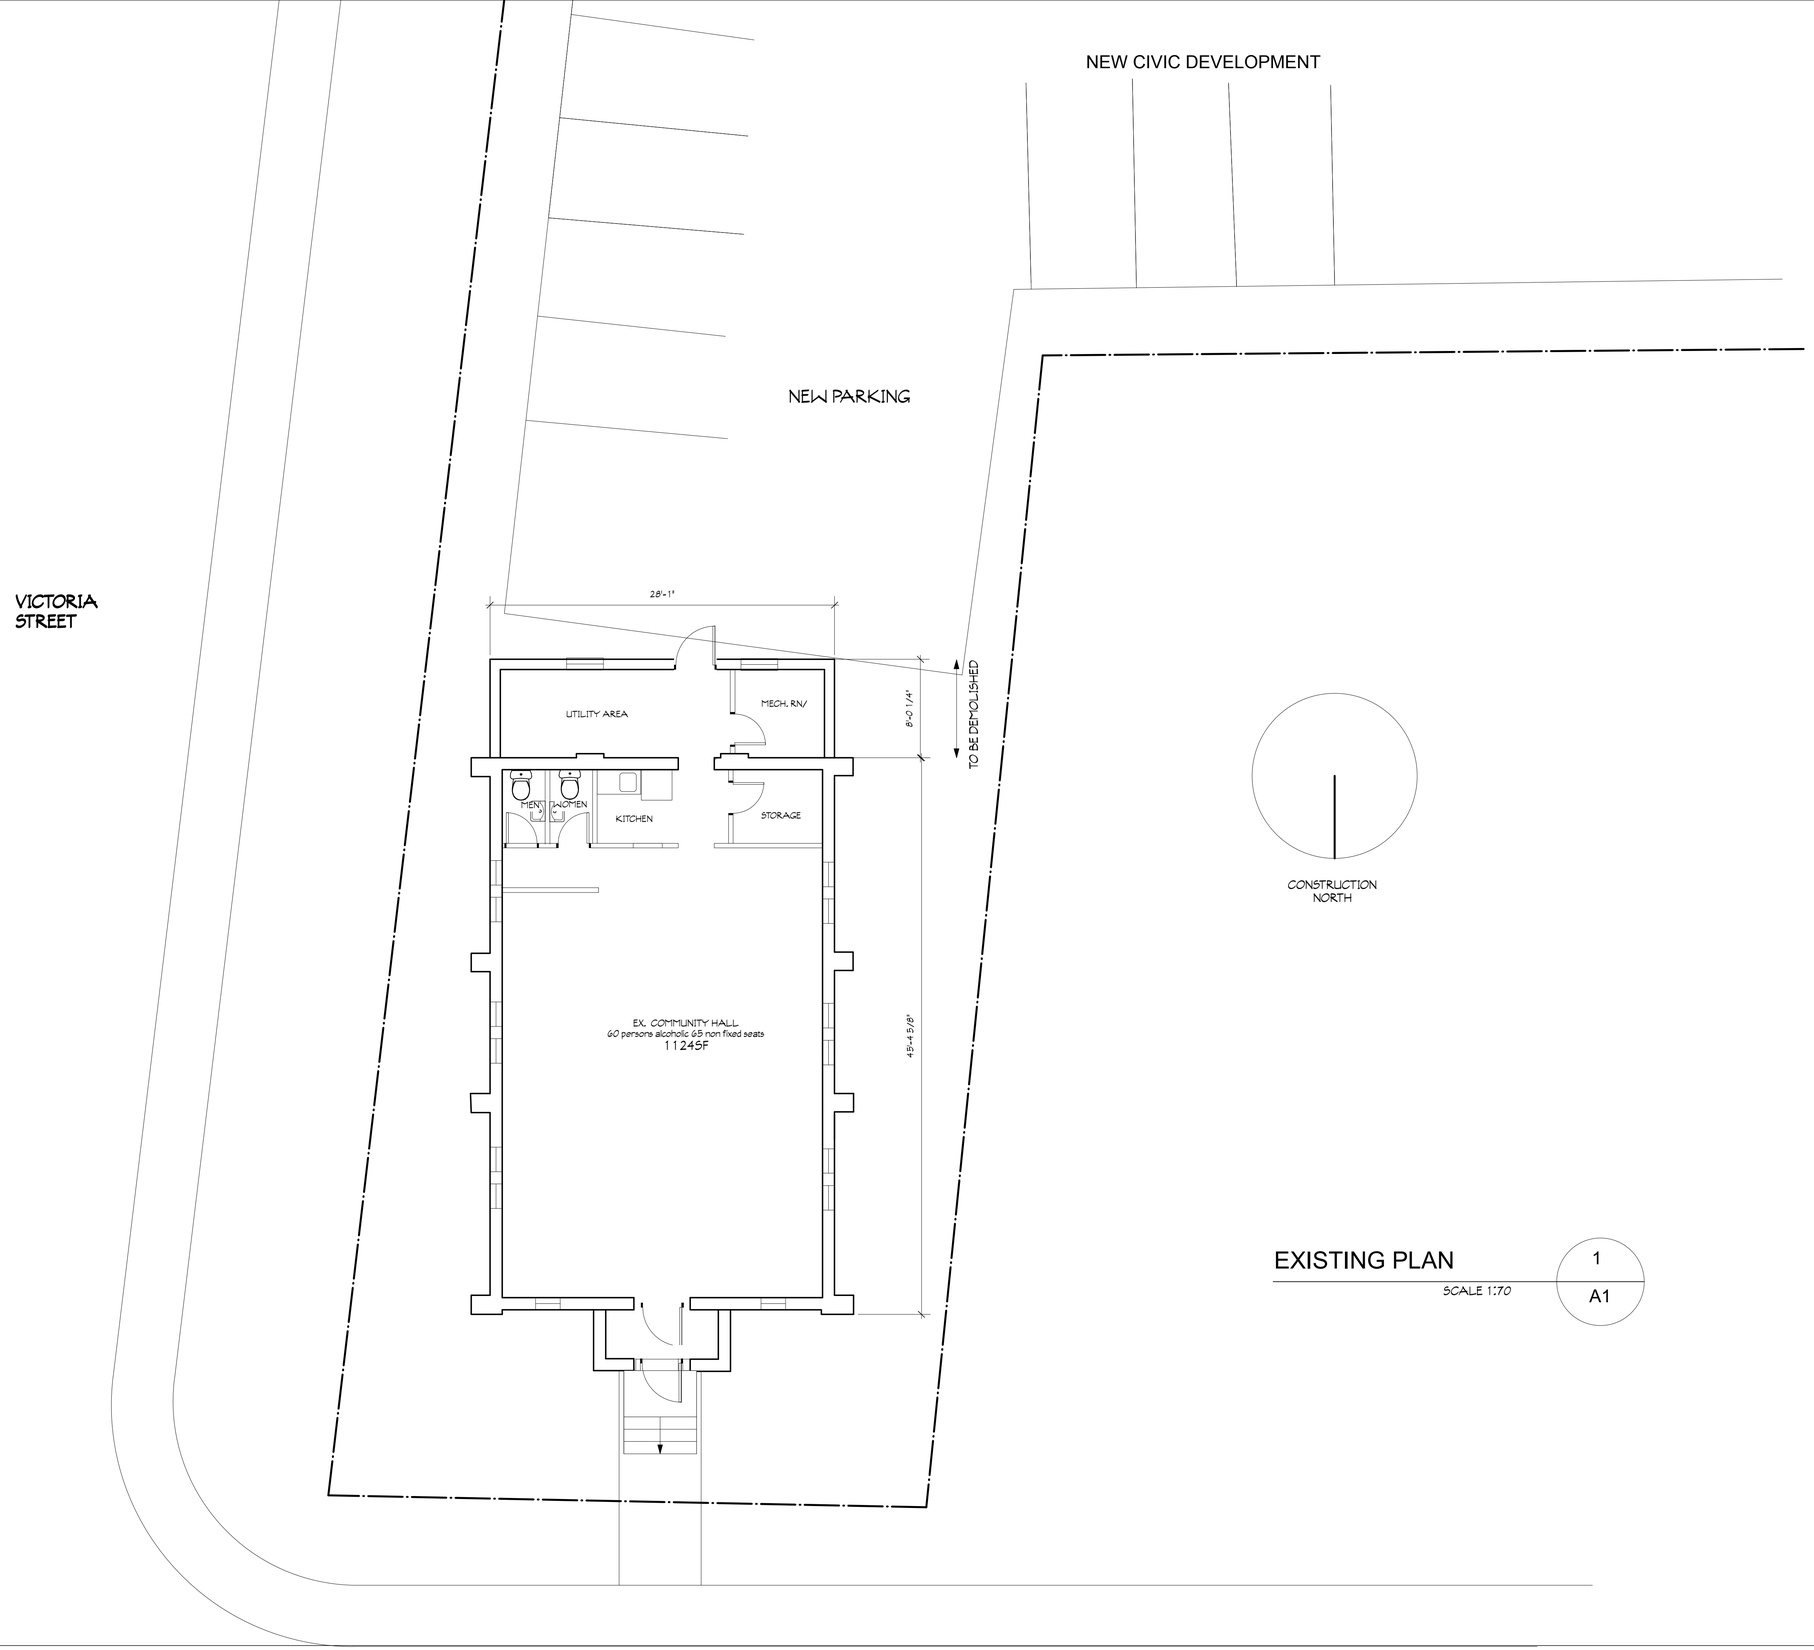

EXISTING PLAN

SCALE 1:70

1

A1

REMY CONSULTING ENGINEERS LTD.
3425 HARVESTER ROAD, UNIT-104
BURLINGTON, ONTARIO
L7N3M7
(905) 639-1911
www.remyeng.com/

THIS DRAWING IS PROVIDED BY AND IS THE PROPERTY OF REMY CONSULTING ENGINEERS LTD. (**RCEL**)

THE CONTRACTOR MUST VERIFY AND ACCEPT RESPONSIBILITY FOR ALL DIMENSIONS AND CONDITIONS ON SITE AND MUST NOTIFY **RCEL** OF ANY VARIATIONS FROM THE INFORMATION CONTAINED WITHIN.

RCEL IS NOT RESPONSIBLE FOR THE ACCURACY OF THE SURVEY, ELEVATIONS, STRUCTURAL, MECHANICAL, ELECTRICAL ETC. SHOWN ON THIS DRAWING. REFER TO THE APPROPRIATE ENGINEERING DRAWINGS PRIOR TO PROCEEDING WITH THE WORK.

ALL WORK MUST CONFORM TO ALL APPLICABLE CODES AND REQUIREMENTS OF THE AUTHORITIES HAVING JURISDICTION.

UNLESS OTHERWISE NOTED, NO INVESTIGATION HAS BEEN CARRIED OUT OR REPORTED ON BY **RCEL** WITH RESPECT TO THE ENVIRONMENTAL CONDITION OF THE EXISTING SITE AND STRUCTURES.

NO.	MM/DD/YYYY	DESCRIPTION
A		

APPROVED BY

CLIENT

TOWN OF AURORA

PROJECT

VICTORIA HALL
27 MOSLEY STREET, AURORA, ONTARIO
PROPOSED UPDATES FOR TOWN OF AURORA

TITLE

EXISTING PLAN

DISCIPLINE

PROJECT NUMBER

DATE

DRAWN BY

DESIGNED BY

CHECKED BY

A1

REVISION NO.

SCALE SEE PLAN