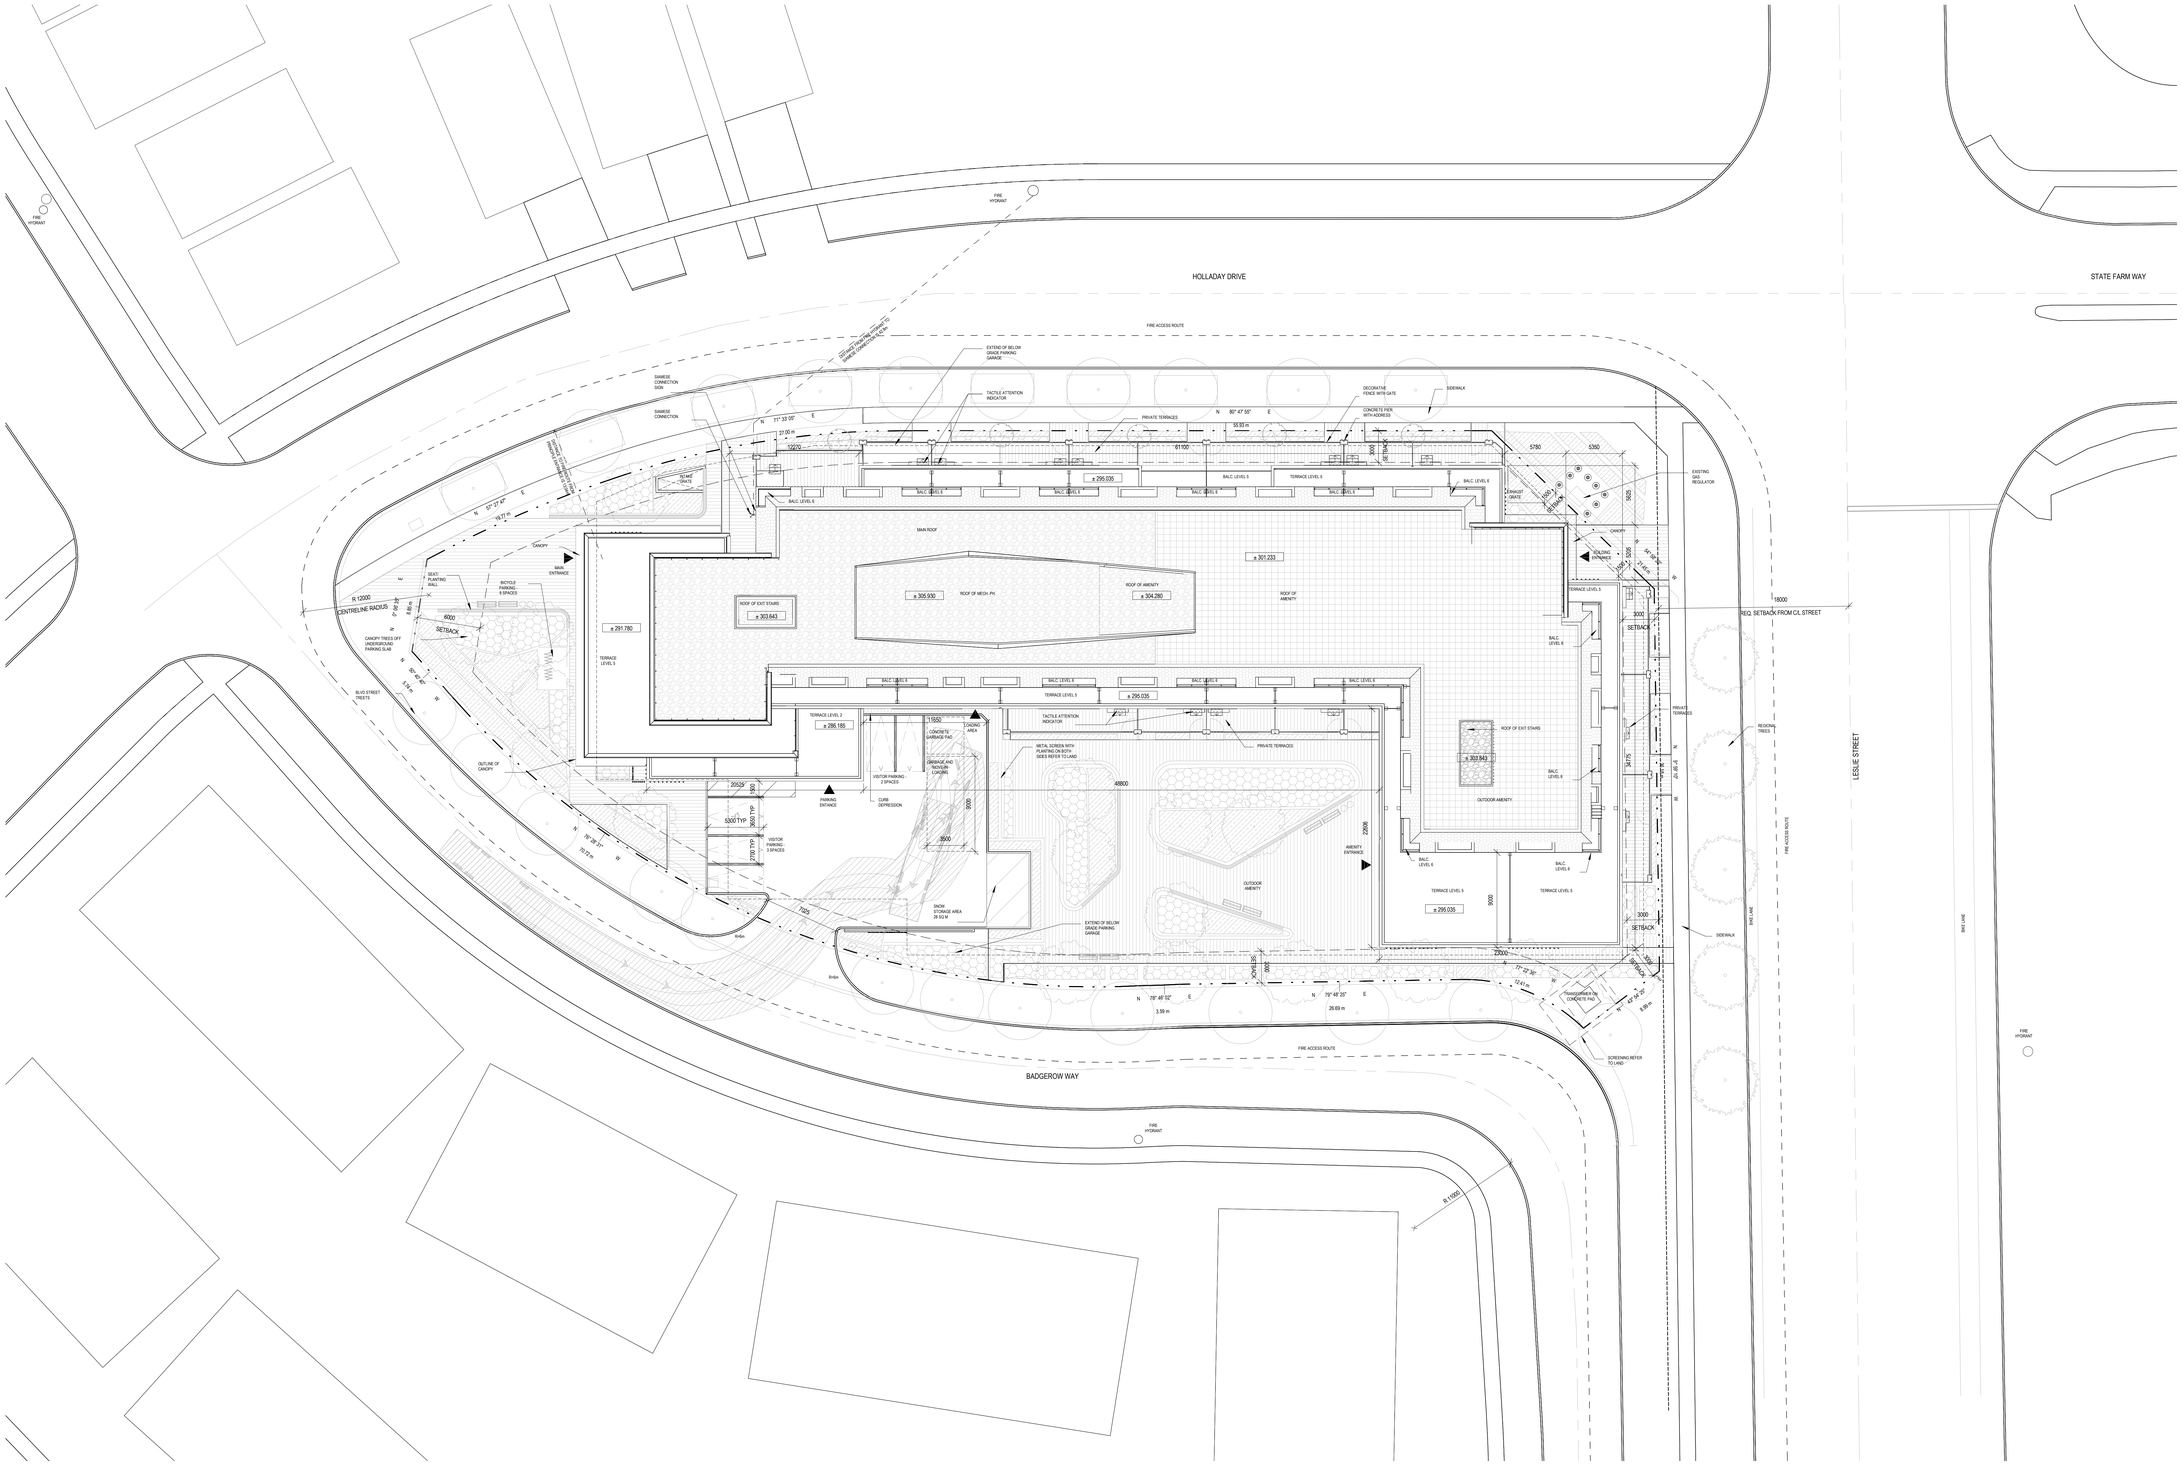

- PROVIDE ACCESSIBLE PARKING SIGNS IN COMPLIANCE WITH SECTION 11 OF ONTARIO REGULATION 581. ACCESSIBLE PARKING FOR PERSONS WITH DISABILITIES. THE SIGN SHALL INCLUDE A NO PARKING ICON, THE INTERNATIONAL SYMBOL OF ACCESS, A "VAN ACCESSIBLE" TAG FOR THE TYPE A SPACES, AND MEET THE COLOR SCHEME OUTLINED IN THE REGULATION.

- ON THE WASTE COLLECTION DAY, A TRAINED STAFF MEMBER IS REQUIRED TO BE AVAILABLE ON SITE TO MANEUVER BINS. THE BINS WILL BROUGHT FORWARD IN FRONT OF THE GARBAGE VEHICLE FOR THE COLLECTION DRIVER. THE STAFF MEMBER IS ALSO REQUIRED TO ACT AS A FLAGMAN WHEN TRUCK IS REVERSING.

bnkc
ARCHITECTURE + URBAN DESIGN

410 - 672 Dupont St.,
Toronto, ON, Canada,
M6G 1Z6
T. 416.531.7717
www.bnkc.ca

All drawings, specifications, related documents and design are the copyright property of the architect and must be returned upon request. Reproduction of the drawings, specifications, related documents and design in whole or in part is strictly forbidden without the architect's written permission.

This drawing, as an instrument of service, is provided by and is the property of BNKC Architects Inc., and shall be used only for the project named on this drawing and solely for reference purposes only. The contractor is responsible for the coordination and verification of all dimensions contained herein and all measurements and conditions on site as they pertain to these documents. The contractor shall report any discrepancies to the consultant in writing prior to the commencement of any affected work.

DO NOT SCALE THIS DRAWING

This drawing shall not be used for construction purposes unless countersigned

BNKC Architects Inc.

NO.	DATE:	ISSUED FOR:
1	2021.02.04	ISSUED FOR 100% SD & COSTING
2	2021.02.04	ISSUED FOR 50% DD
3	2021.06.29	OPA, ZBA, SPA SUBMISSION
4	2023.02.21	ISSUED FOR OLT HEARING
5	2023.05.19	ISSUED FOR OPA, ZBA, SPA SUBMISSION 2

ARCHITECT
BNKC Architects Inc.
410 - 672 Dupont St., Toronto, ON, Canada, M6G 1Z6
T. 416.531.7717

LANDSCAPE
NAK Design
421 Roncesvalles Ave, Toronto, ON, Canada, M6R 2N1
T. 416.340.8700

CIVIL
Stantec
300W-675 Cochrane Drive,Markham, ON, Canada, L3R 0B8
T. 905.944.7777

STRUCTURAL
Blackwell
134 Peter St Suite 1301, Toronto, ON M5V 2H2
T. 416.593.5300

MECHANICAL
Integral Group
380 Wellington Street West, Ground Floor, Toronto, ON M5V 1E3
T. 416.488.4425

ELECTRICAL
Integral Group
380 Wellington Street West, Ground Floor, Toronto, ON M5V 1E3
T. 416.488.4425

CLIENT
Shimvest Investments Limited
1400-3625 Dufferin St., Toronto, ON, Canada, M3K 1Z2
T.416.635.7575
www.lindvest.com

Shimvest - Block 140

271 Holiday Drive, Aurora, Ontario, Canada

PLAN NORTH

ONTARIO ASSOCIATION OF ARCHITECTS
JONATHAN BRAYBROOK
LICENSE
5671

SEAL

SITE PLAN

CLC		JBU	
DRAWN BY		CHECKED BY	
20016	1 : 200	ARCH E	2023.06.29
PROJ NO	SCALE	FORMAT	PLOT DATE

A011