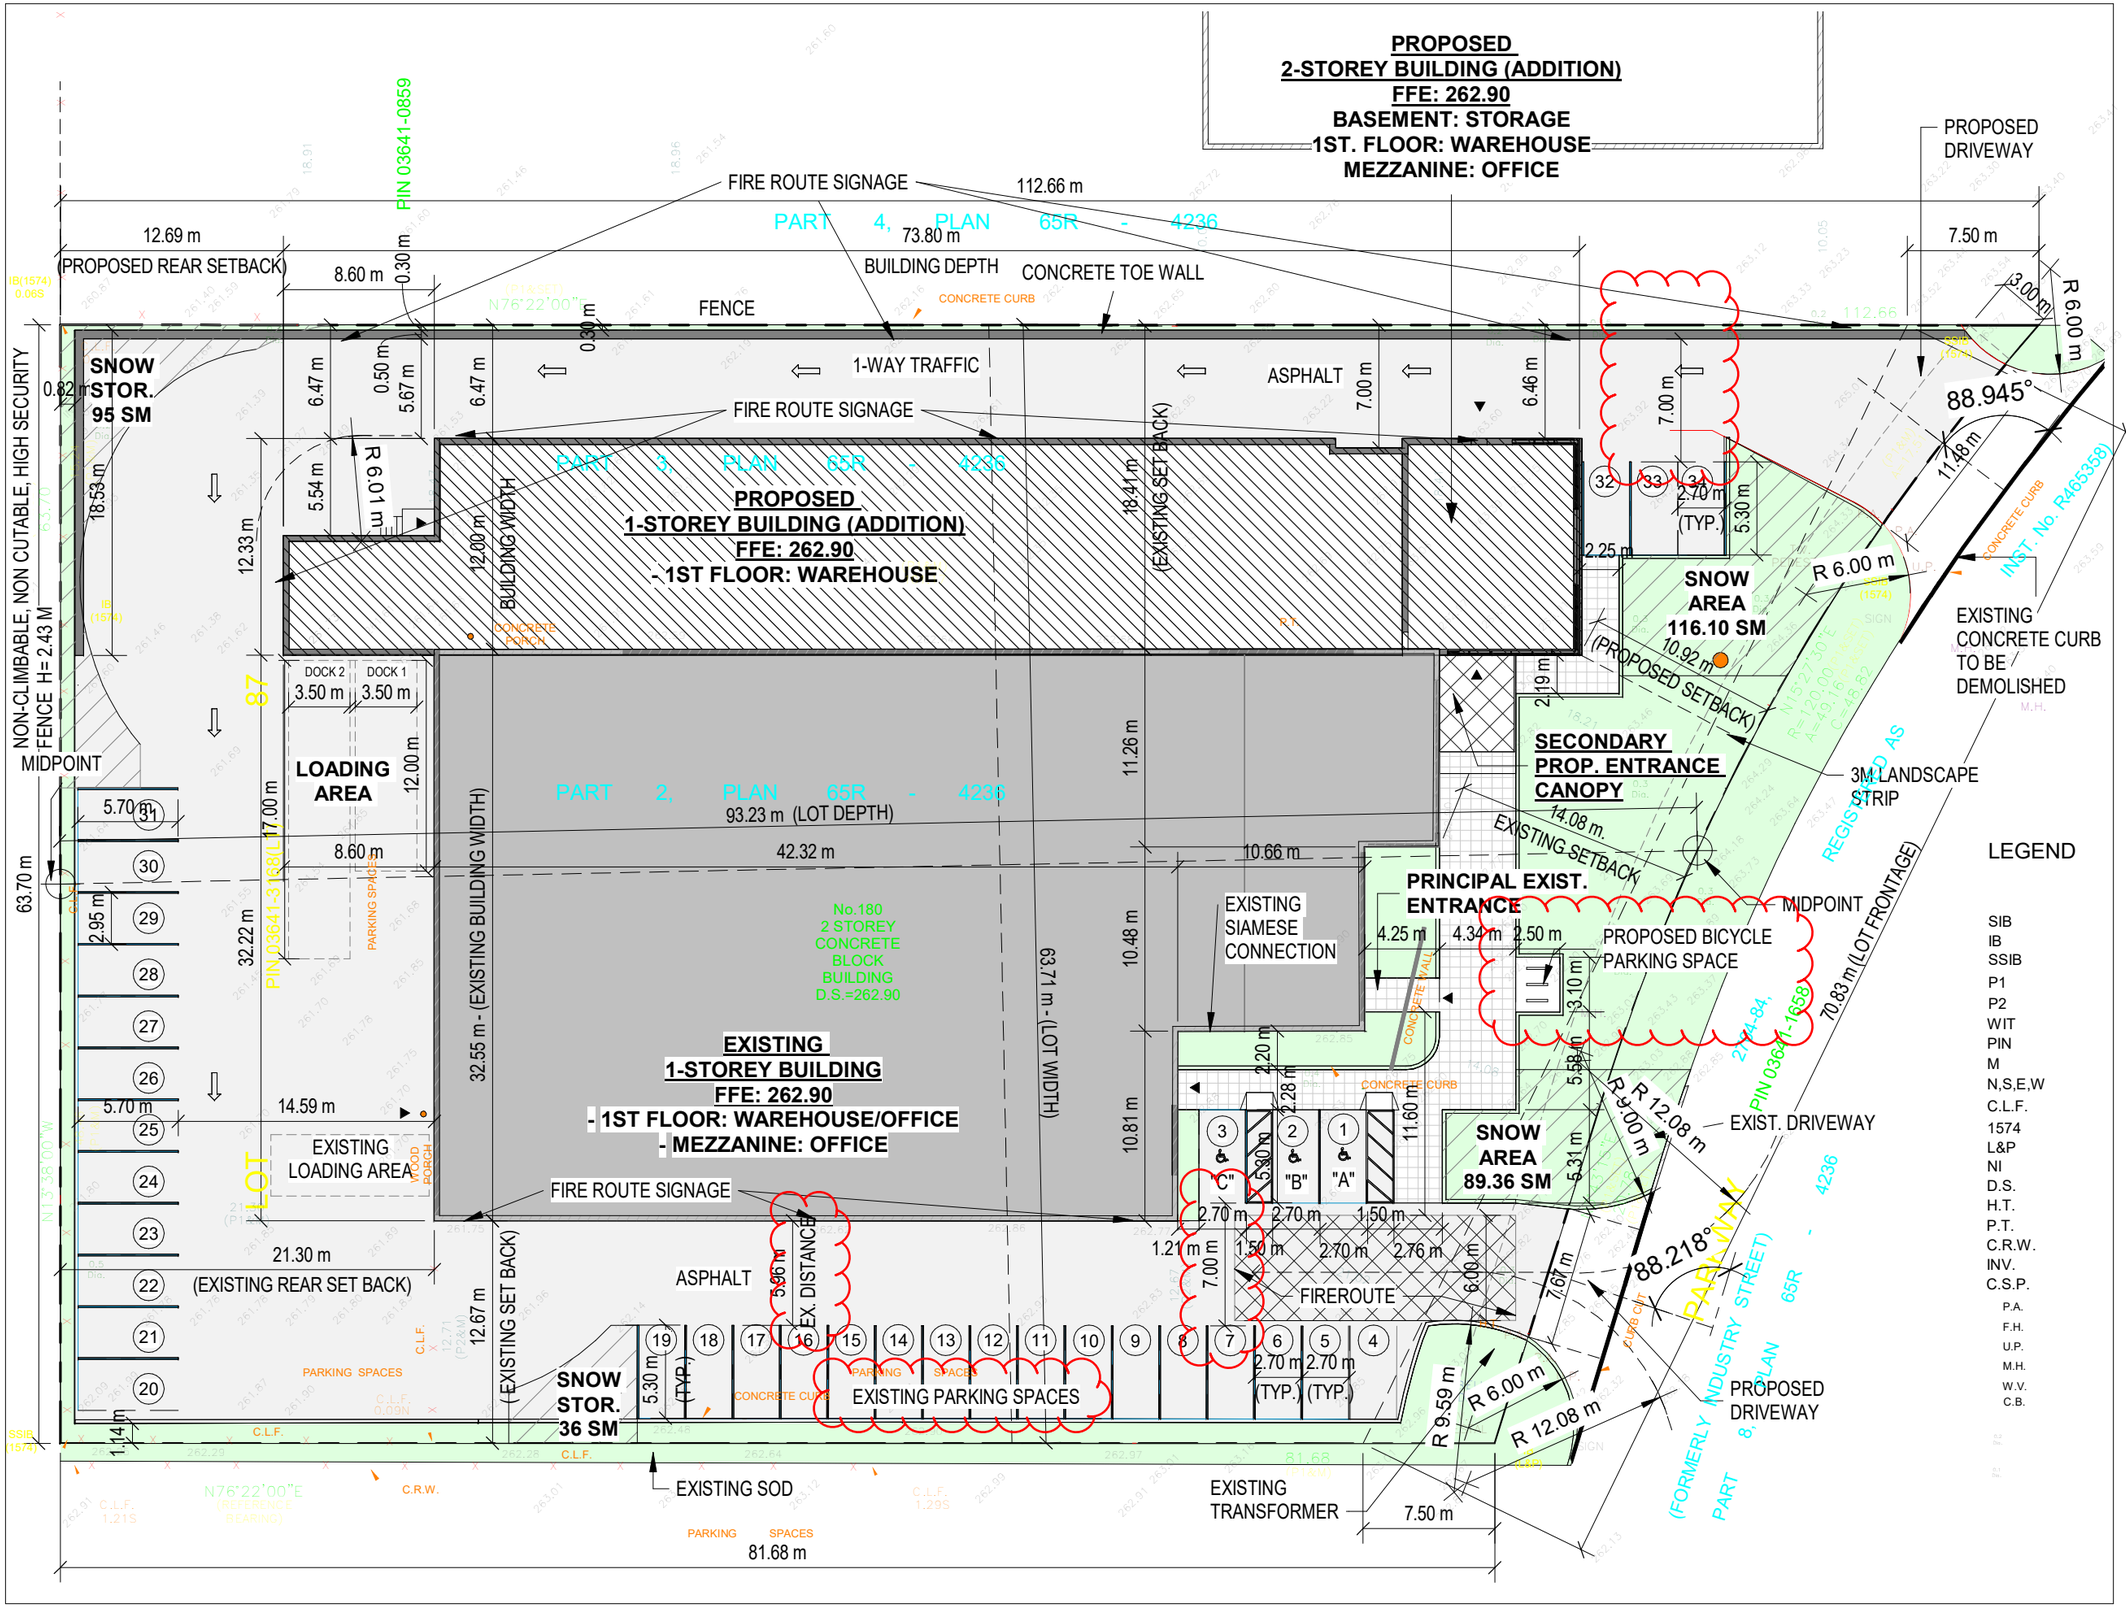

"ALL DRAWINGS, SPECIFICATIONS AND RELATED DOCUMENTS ARE THE COPYRIGHT PROPERTY OF THE ARCHITECT AND MUST BE RETURNED UPON REQUEST. REPRODUCTION OF DRAWINGS, SPECIFICATIONS AND RELATED DOCUMENTS IN PART OR IN WHOLE IS FORBIDDEN WITHOUT THE WRITTEN PERMISSION OF THE ARCHITECT."

DO NOT SCALE DRAWINGS.

CONTRACTOR MUST CHECK & VERIFY ALL DIMENSIONS ON SITE.

THIS DRAWING IS NOT TO BE USED FOR CONSTRUCTION UNTIL SIGNED BY THE ARCHITECT.

No.	Issued	Date	By
4	Issued for Civil	2020-10-30	AW
5	Revision	2021-11-05	TM
6	SPA 2nd Submission	2022-04-29	SW
7	SPA 3rd Submission	2023-02-28	SW
8	SPA 4th Submission	2023-11-24	SW

TAES Architects Inc.
98 SCARSDALE ROAD,
TORONTO, ONTARIO, M3B 2R7
T: 416 800 3284
F:416-800-3485

WAREHOUSE ADDITION

180 Industrial Parkway, Aurora

Project No.	T2019005
Drawn Scale	1 : 350
Checked	2025-01-16 2:57:43 PM

Site Plan

Drawing No. A001

Copyright © 2011 TAES Architects Inc.