DocuSign Envelope ID: 2789E971-E2CC-468A-98F8-D5ACD393CA20

APPROVED

DATE: Sept. 27, 2023

DIRECTOR OF PLANNING AND DEVELOPMENT SERVICES
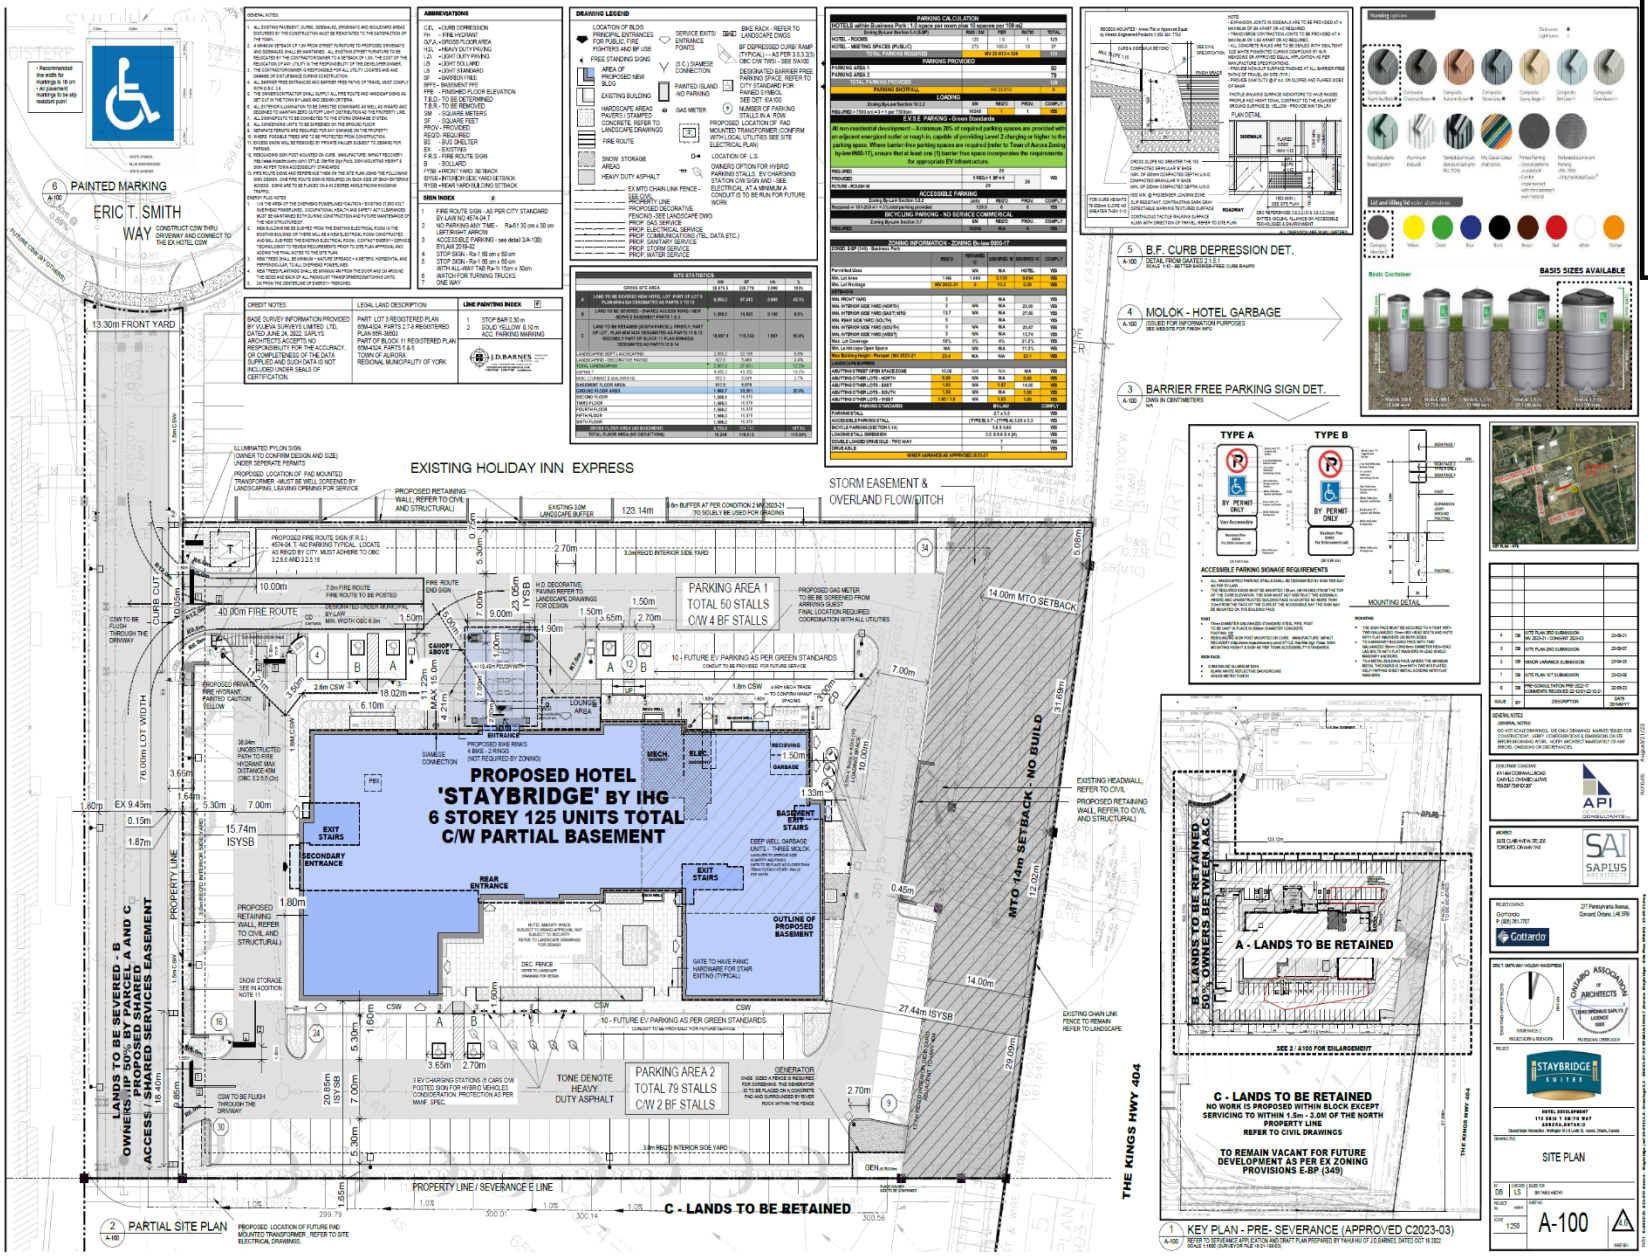
Schedule "A" Approved Site Plan